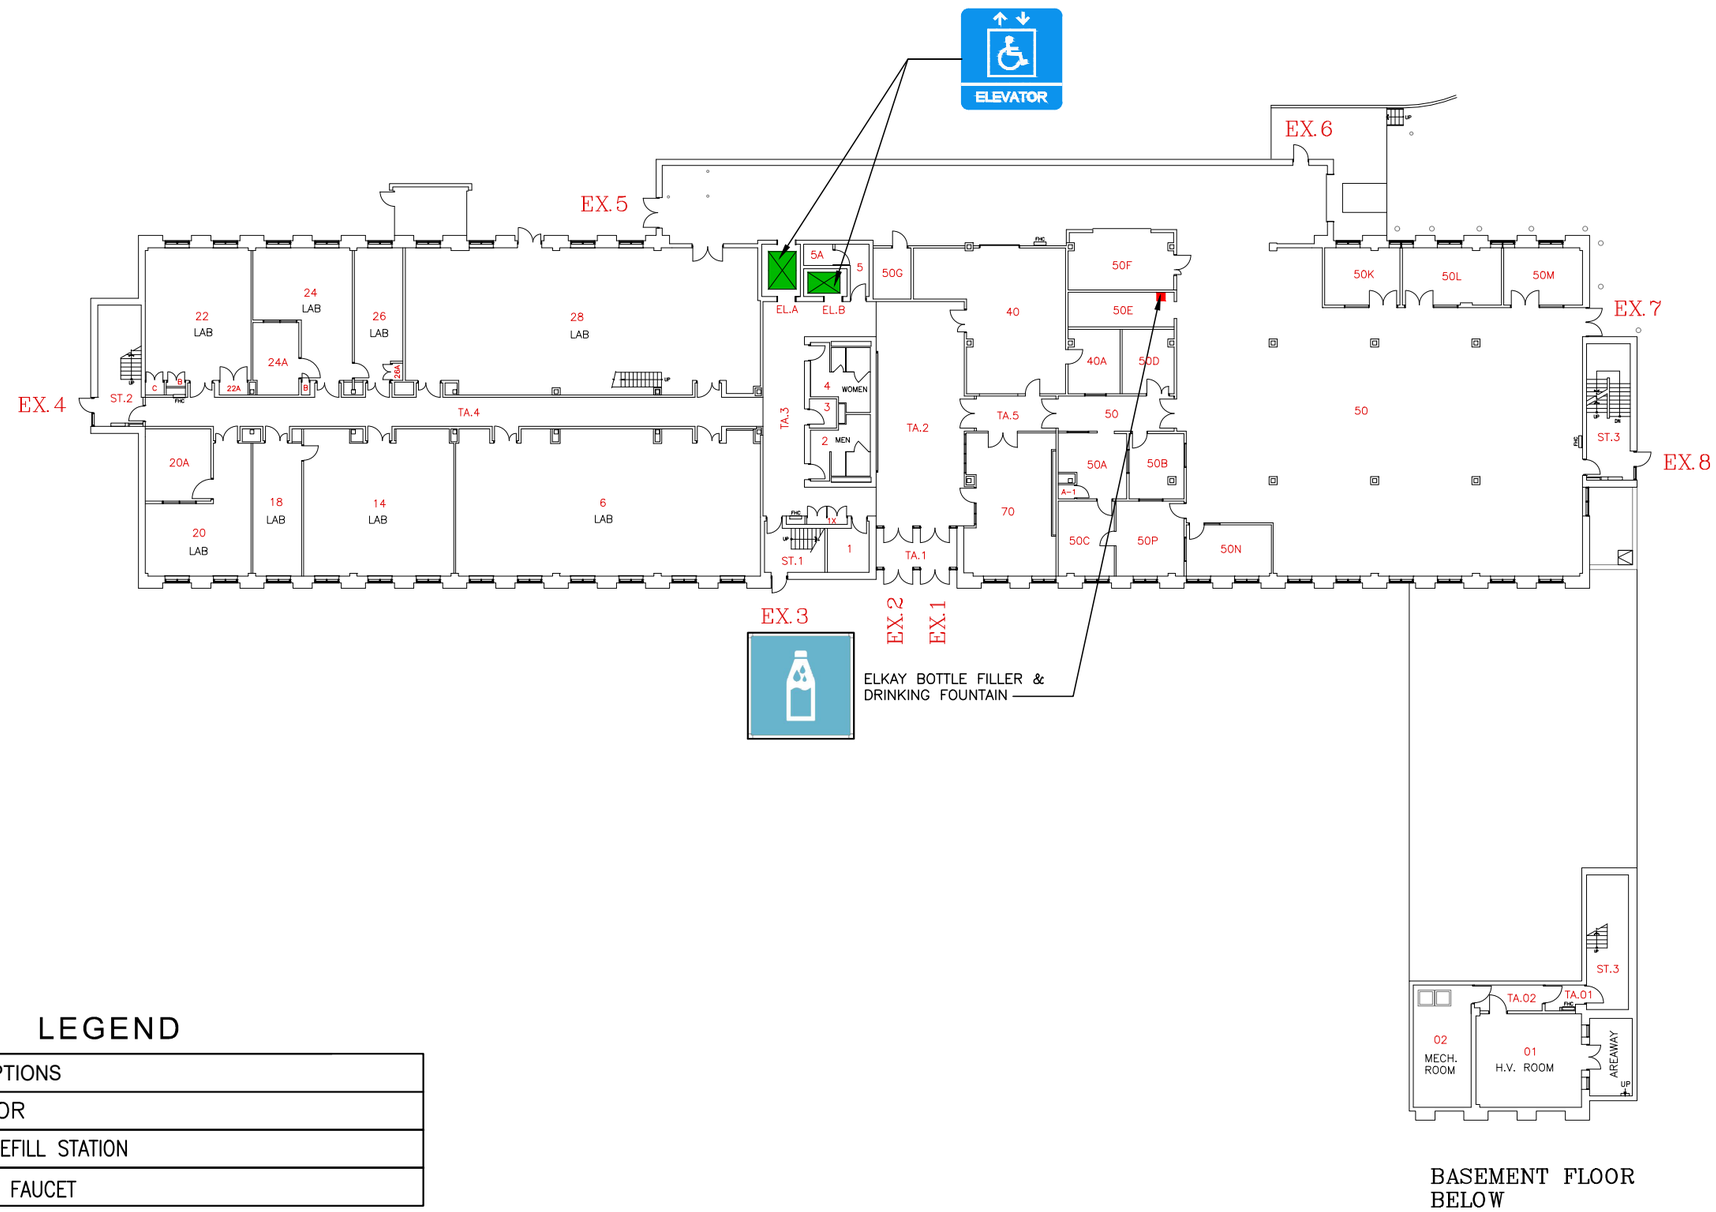

LEGEND

SYMBOL	DESCRIPTIONS
	ELEVATOR
	WATER REFILL STATION
	SINK W/ FAUCET

Western UNIVERSITY · CANADA

WATER REFILL STATIONS WESTERN FLOOR PLAN
LEVEL 1 & 2 / LOWER & GROUND FLOOR / THOMPSON ENGINEERING BUILDING

FACILITIES MANAGEMENT
SUPPORT SERVICES BUILDING
Level 2 Lower building Rm.2350
1393 WESTERN ROAD N6G-1G9

UPDATE
09/22/2023

DRAWN
IBPM